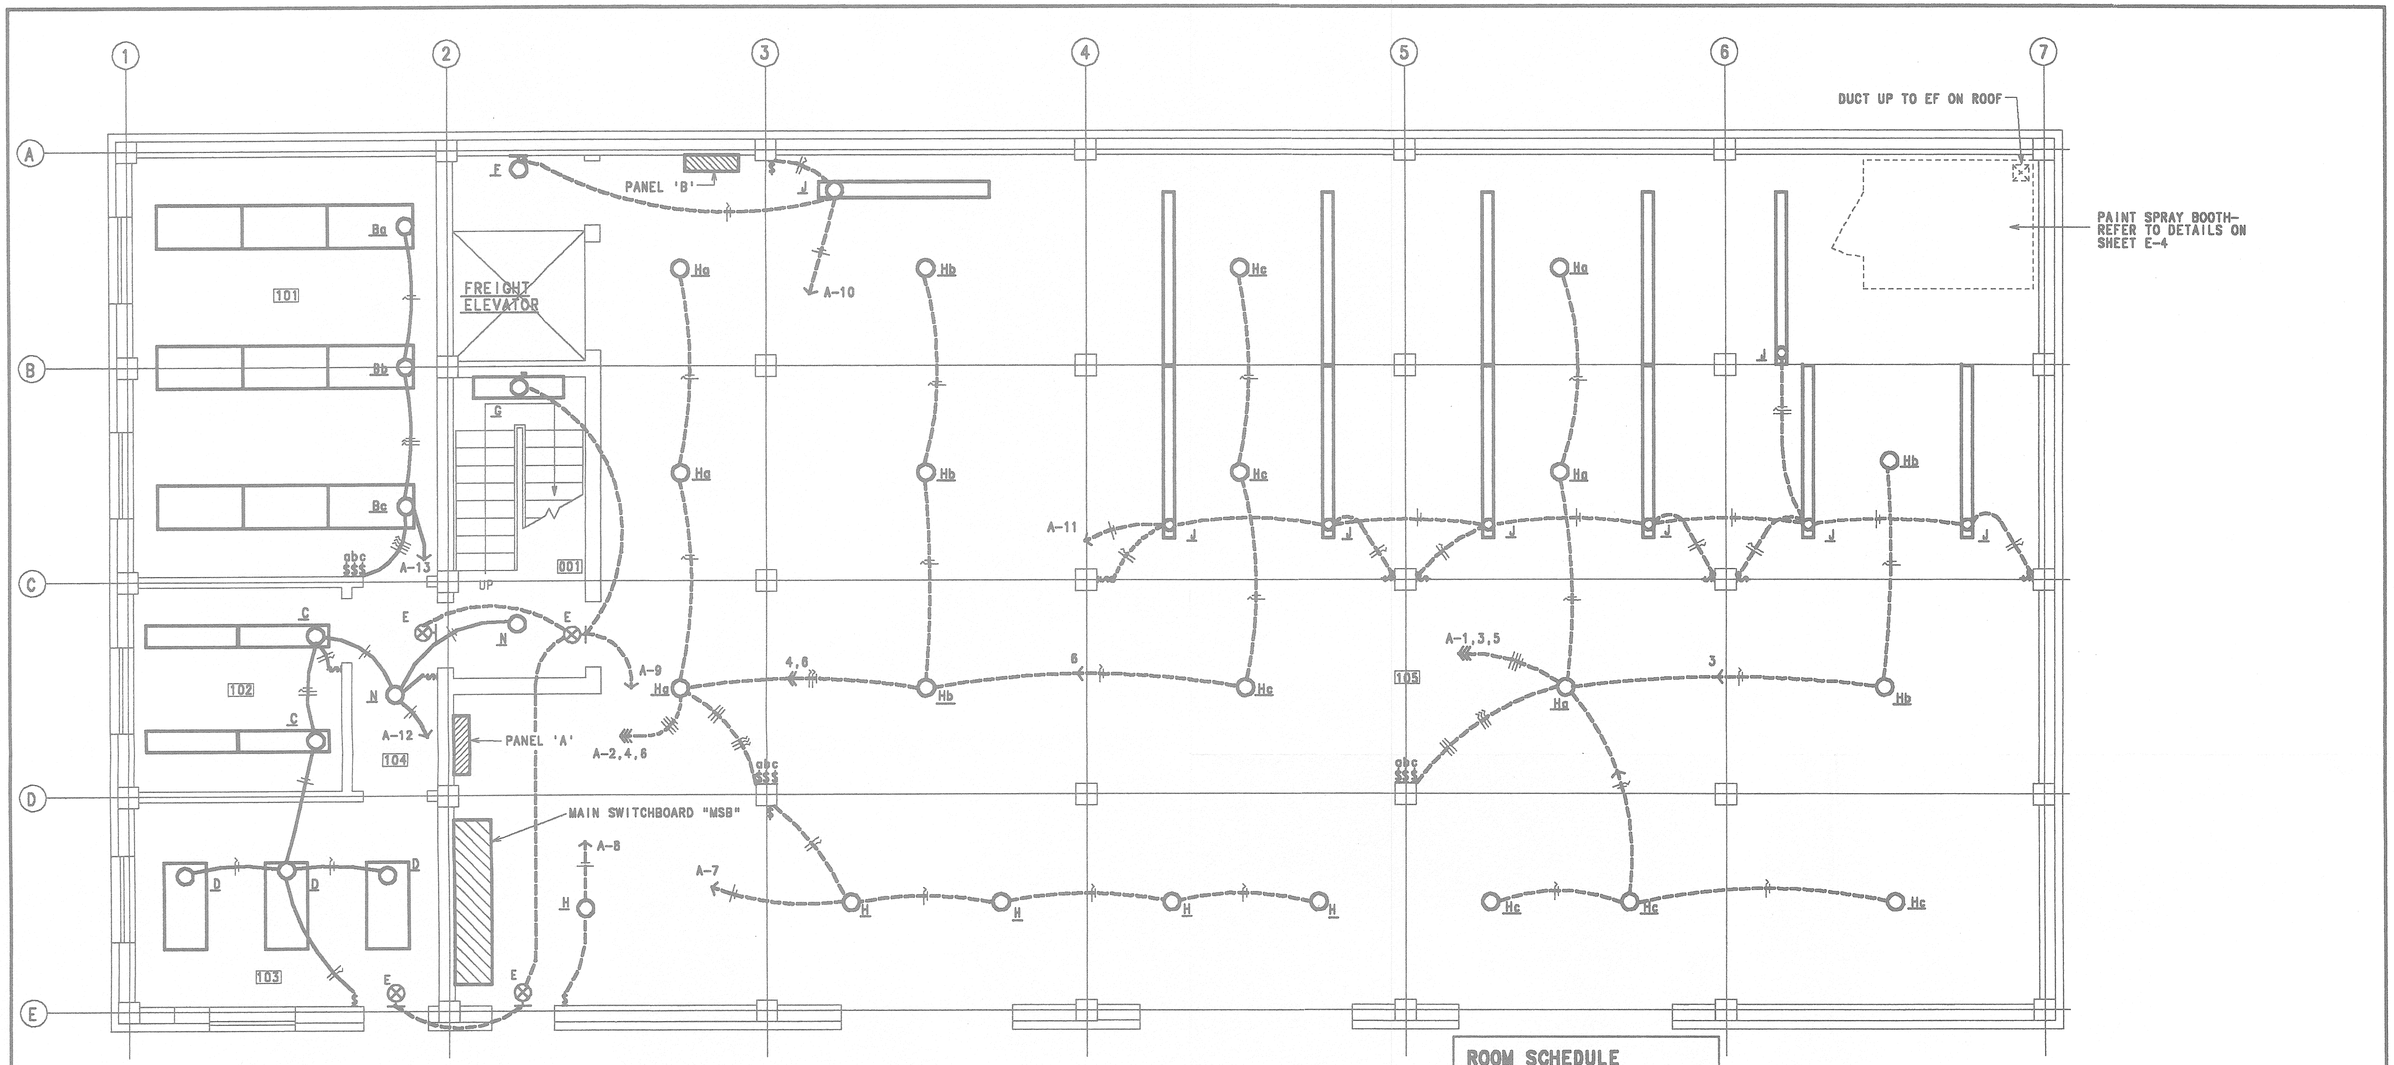

ROOM SCHEDULE

101	Business Office
102	Manager's Office
103	Sales Office
104	Corridor
105	Warehouse Area - 1st Floor
001	Stairs

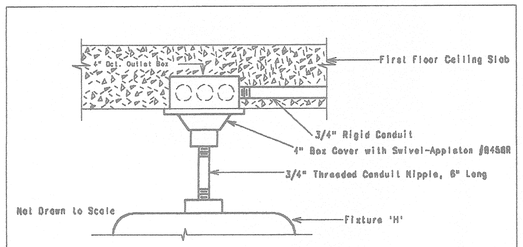

FIXTURE 'H' MOUNTING DETAILS

FIRST FLOOR ONLY

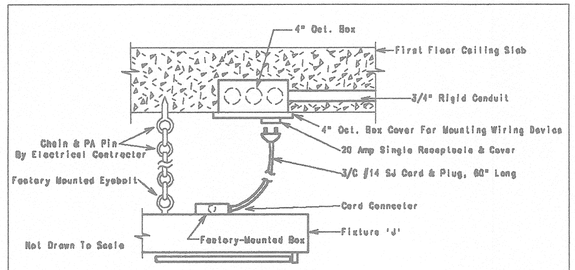

FIXTURE 'J' MOUNTING DETAILS

ELECTRICAL SHEET NOTES:

1. First floor warehouse lighting conduit shall be run in the first floor ceiling slab, unless noted otherwise.
2. All vertical runs to light switches shall be inside the concrete columns, in the masonry walls, or in the metal stud walls.

FIRST FLOOR PLAN -- LIGHTING

OFFICE AND WAREHOUSE FOR ATLANTIC FOOD COMPANY

REVISIONS		JOB. NO	DATE	DRAWING NO.
DATE				E-1
		DRAWN BY	SCALE 1/4"=1'-0"	