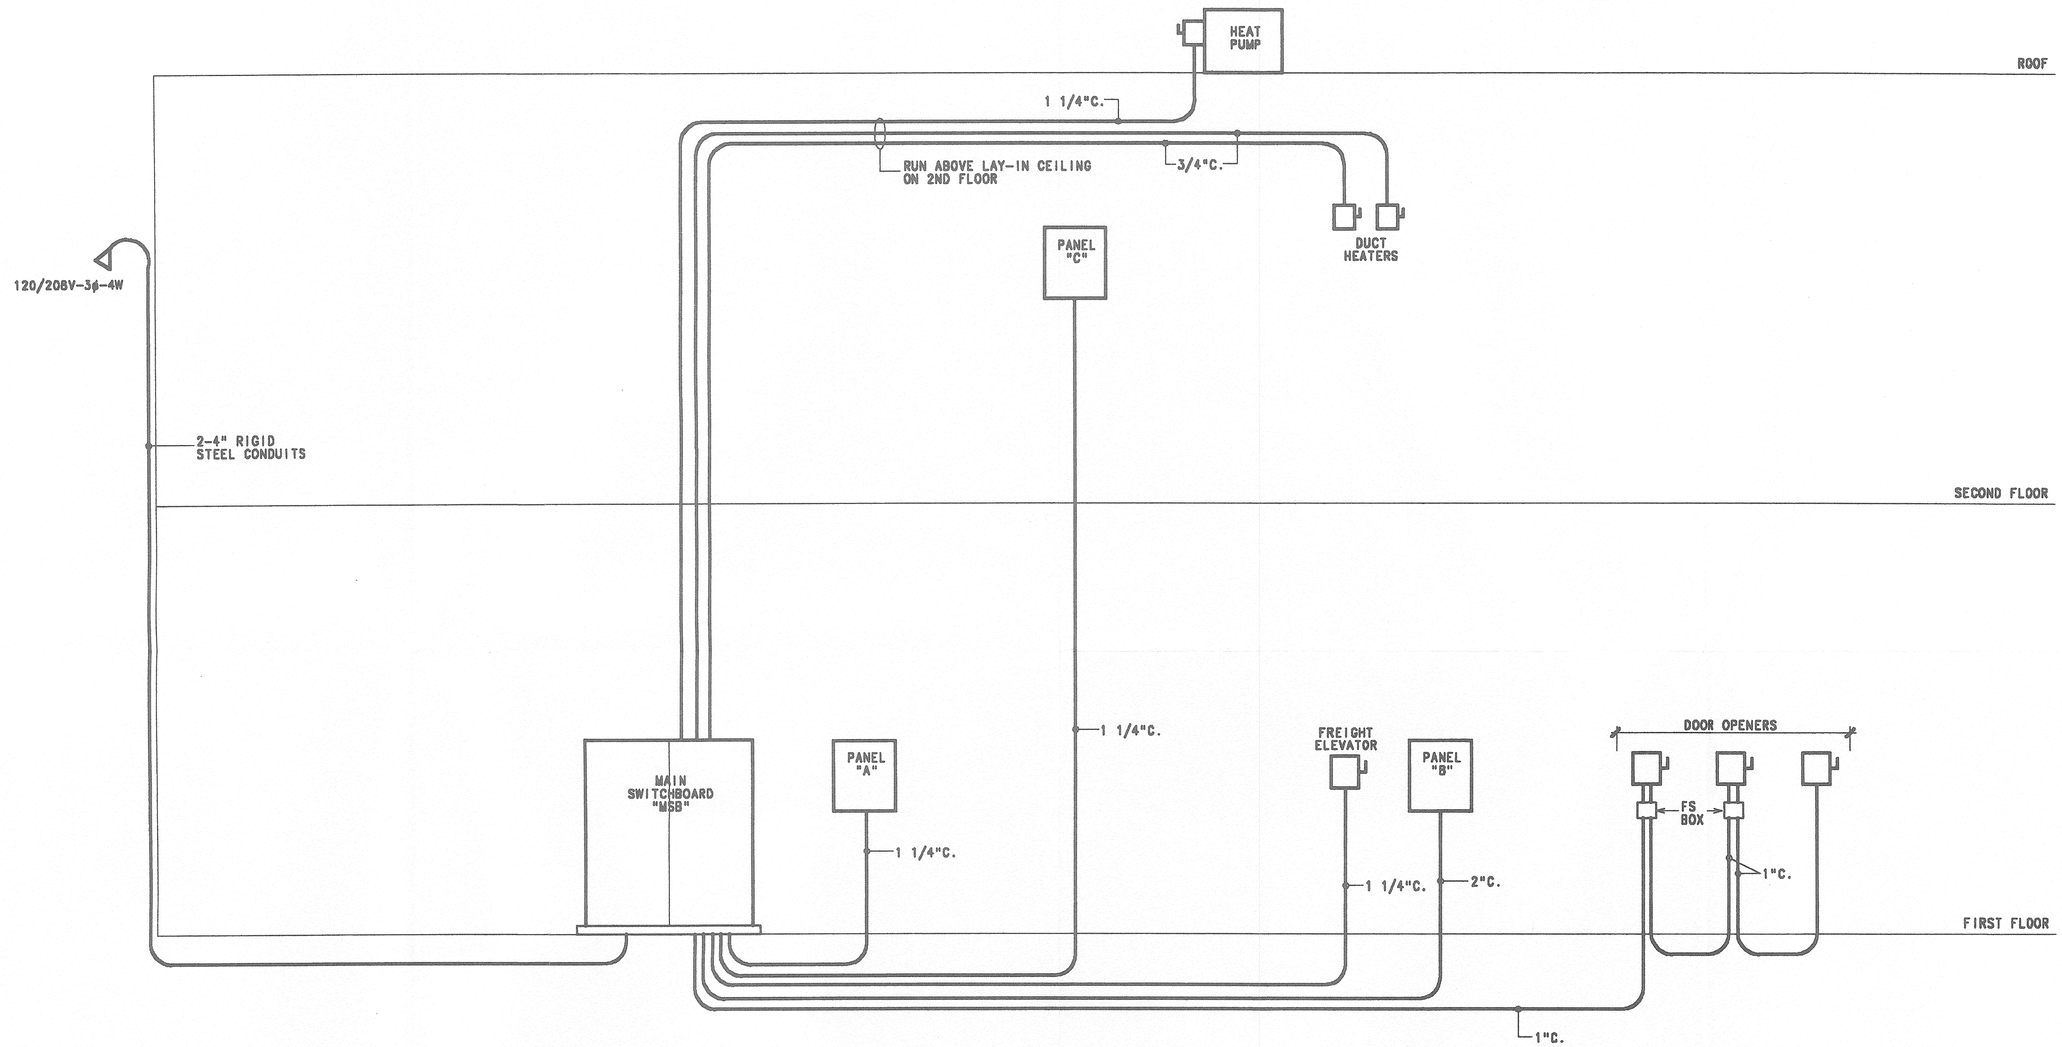

ELECTRICAL RISER DIAGRAM

NO SCALE

ELECTRICAL RISER DIAGRAM

OFFICE AND WAREHOUSE FOR ATLANTIC FOOD COMPANY

REVISIONS		JOB. NO	DATE	DRAWING NO.
DATE				E-7
		DRAWN BY	SCALE 1/4"=1'-0"	